EXHIBIT "B"

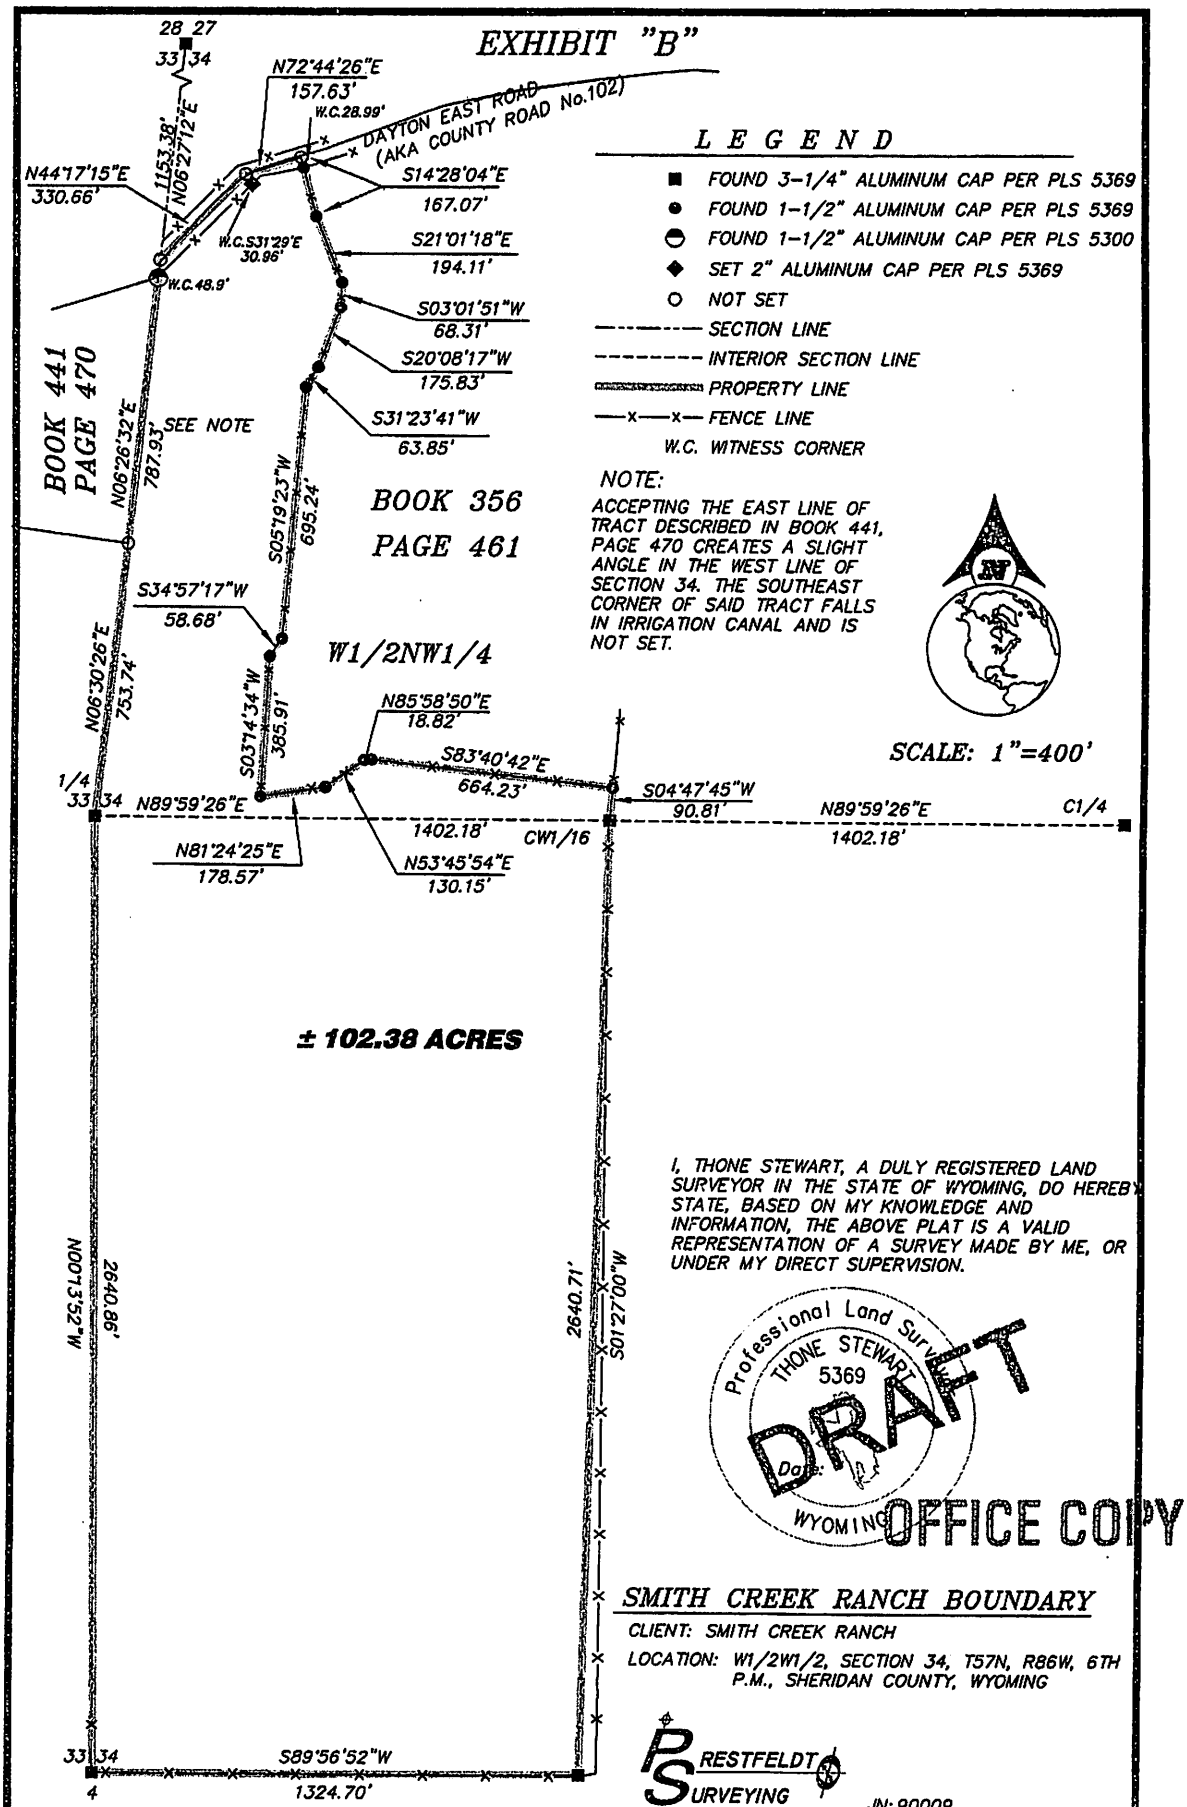

LEGEND

- ■ FOUND 3-1/4" ALUMINUM CAP PER PLS 5369
- ● FOUND 1-1/2" ALUMINUM CAP PER PLS 5369
- ◓ FOUND 1-1/2" ALUMINUM CAP PER PLS 5300
- ◆ SET 2" ALUMINUM CAP PER PLS 5369
- ○ NOT SET
- —·—·— SECTION LINE
- - - - - - INTERIOR SECTION LINE
- ▬▬▬ PROPERTY LINE
- —x—x— FENCE LINE
- W.C. WITNESS CORNER

NOTE:
ACCEPTING THE EAST LINE OF TRACT DESCRIBED IN BOOK 441, PAGE 470 CREATES A SLIGHT ANGLE IN THE WEST LINE OF SECTION 34. THE SOUTHEAST CORNER OF SAID TRACT FALLS IN IRRIGATION CANAL AND IS NOT SET.

SCALE: 1"=400'

I, THONE STEWART, A DULY REGISTERED LAND SURVEYOR IN THE STATE OF WYOMING, DO HEREBY STATE, BASED ON MY KNOWLEDGE AND INFORMATION, THE ABOVE PLAT IS A VALID REPRESENTATION OF A SURVEY MADE BY ME, OR UNDER MY DIRECT SUPERVISION.

Professional Land Surveyor
THONE STEWART
5369
Date:
WYOMING

DRAFT

OFFICE COPY

SMITH CREEK RANCH BOUNDARY

CLIENT: SMITH CREEK RANCH

LOCATION: W1/2W1/2, SECTION 34, T57N, R86W, 6TH P.M., SHERIDAN COUNTY, WYOMING

PRESTFELDT SURVEYING
PO BOX 3082
SHERIDAN, WY 82801
307-672-7415
FAX 674-5000

JN: 90009
DF: 90/90009DAYTON-2010
DECEMBER, 2002
TGO: T90009 DAYTON