STATE OF WYOMING	PROJECT NO.	SHEET NO.	TOTAL SHEETS
	1708012PE2	R17	R30

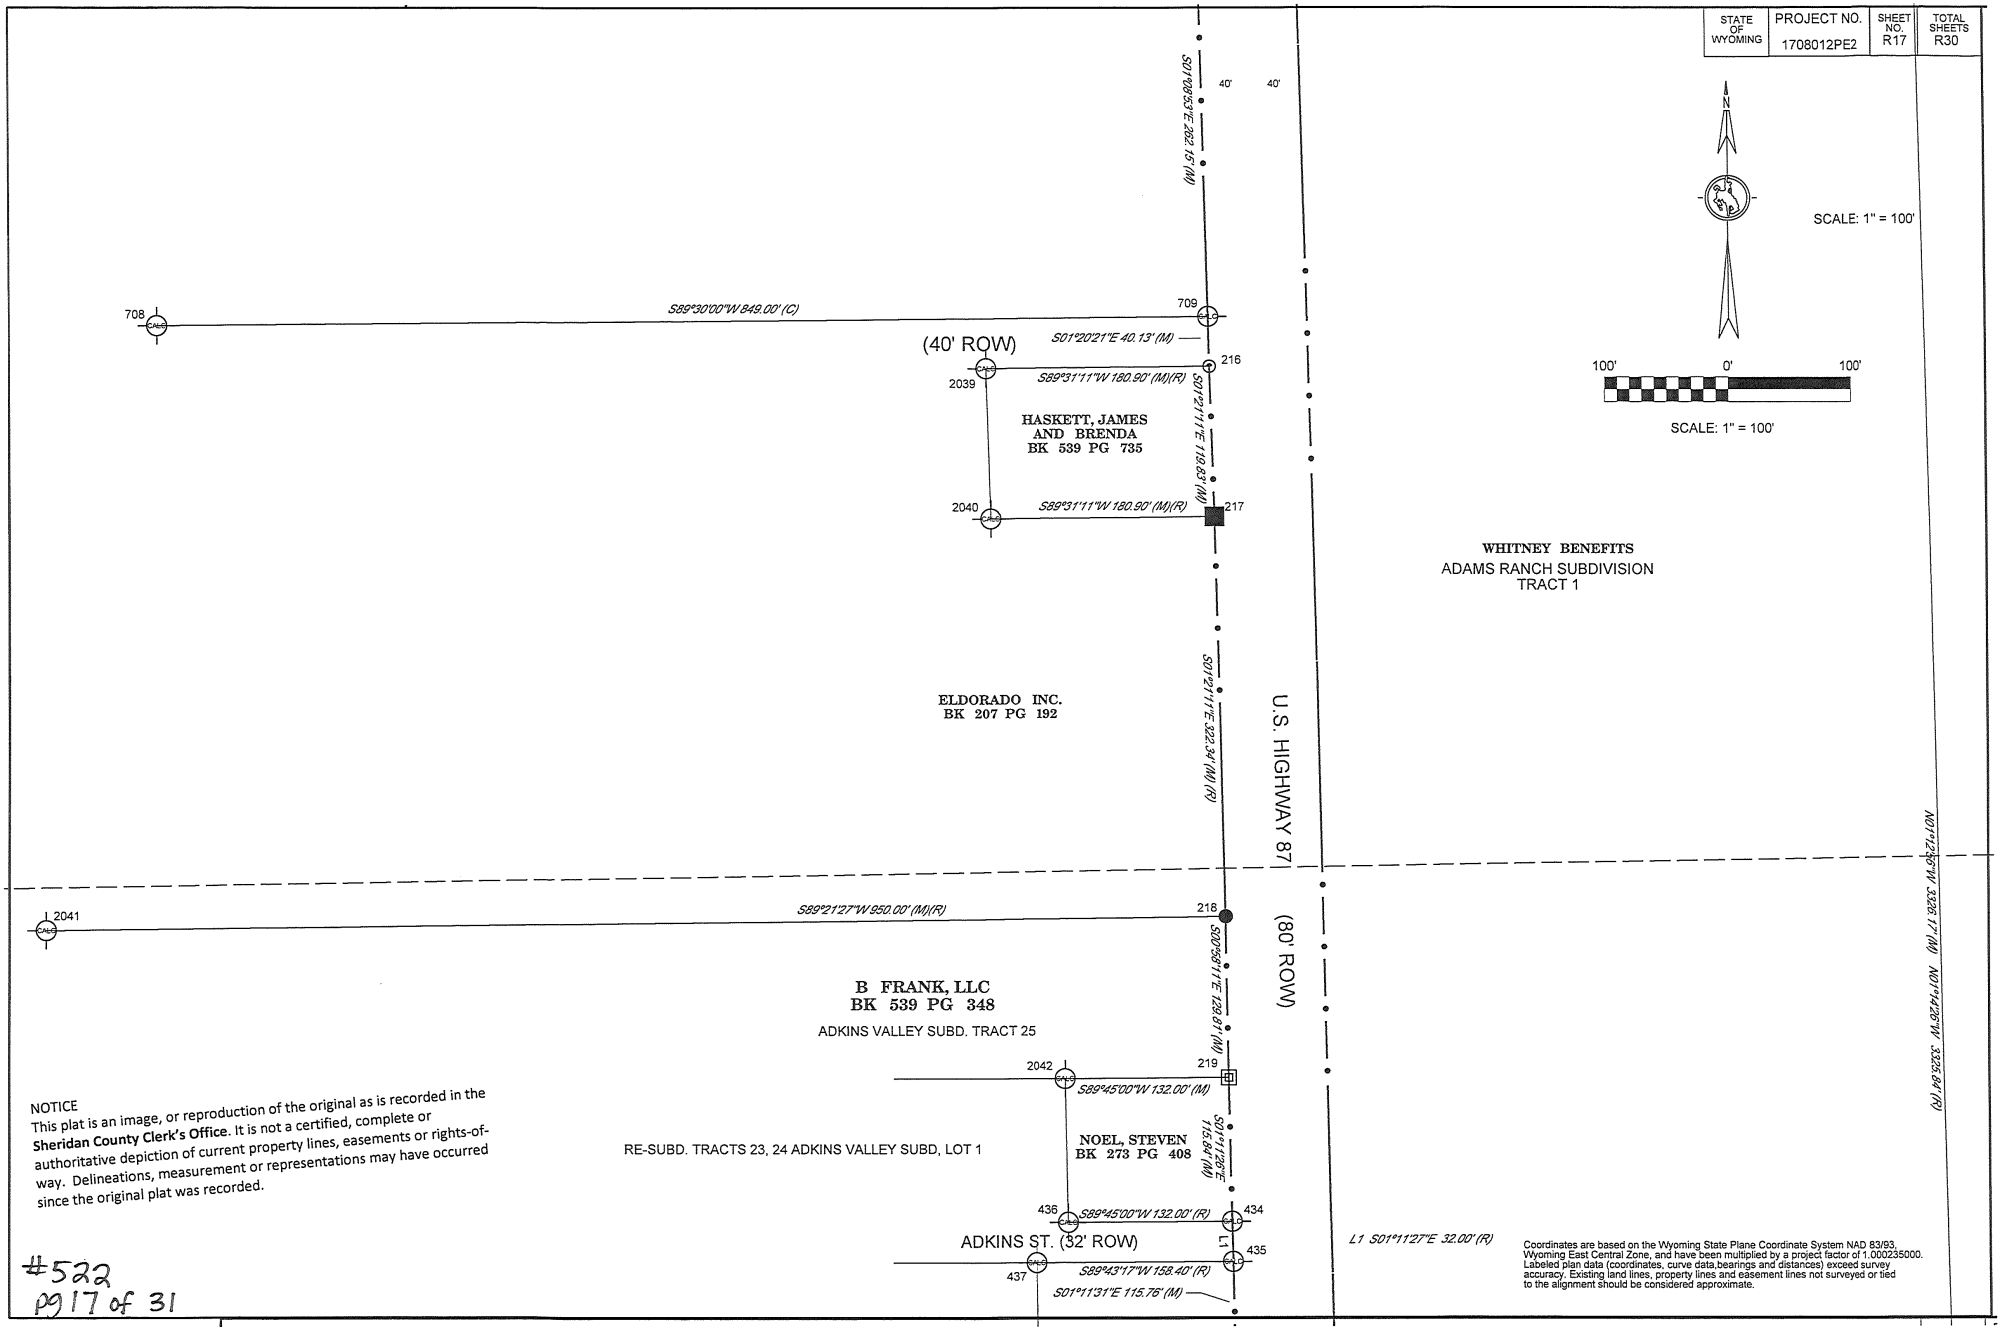

NOTICE
This plat is an image, or reproduction of the original as is recorded in the **Sheridan County Clerk's Office**. It is not a certified, complete or authoritative depiction of current property lines, easements or rights-of-way. Delineations, measurement or representations may have occurred since the original plat was recorded.

Coordinates are based on the Wyoming State Plane Coordinate System NAD 83/93, Wyoming East Central Zone, and have been multiplied by a project factor of 1.000235000. Labeled plan data (coordinates, curve data,bearings and distances) exceed survey accuracy. Existing land lines, property lines and easement lines not surveyed or tied to the alignment should be considered approximate.

#522
pg 17 of 31