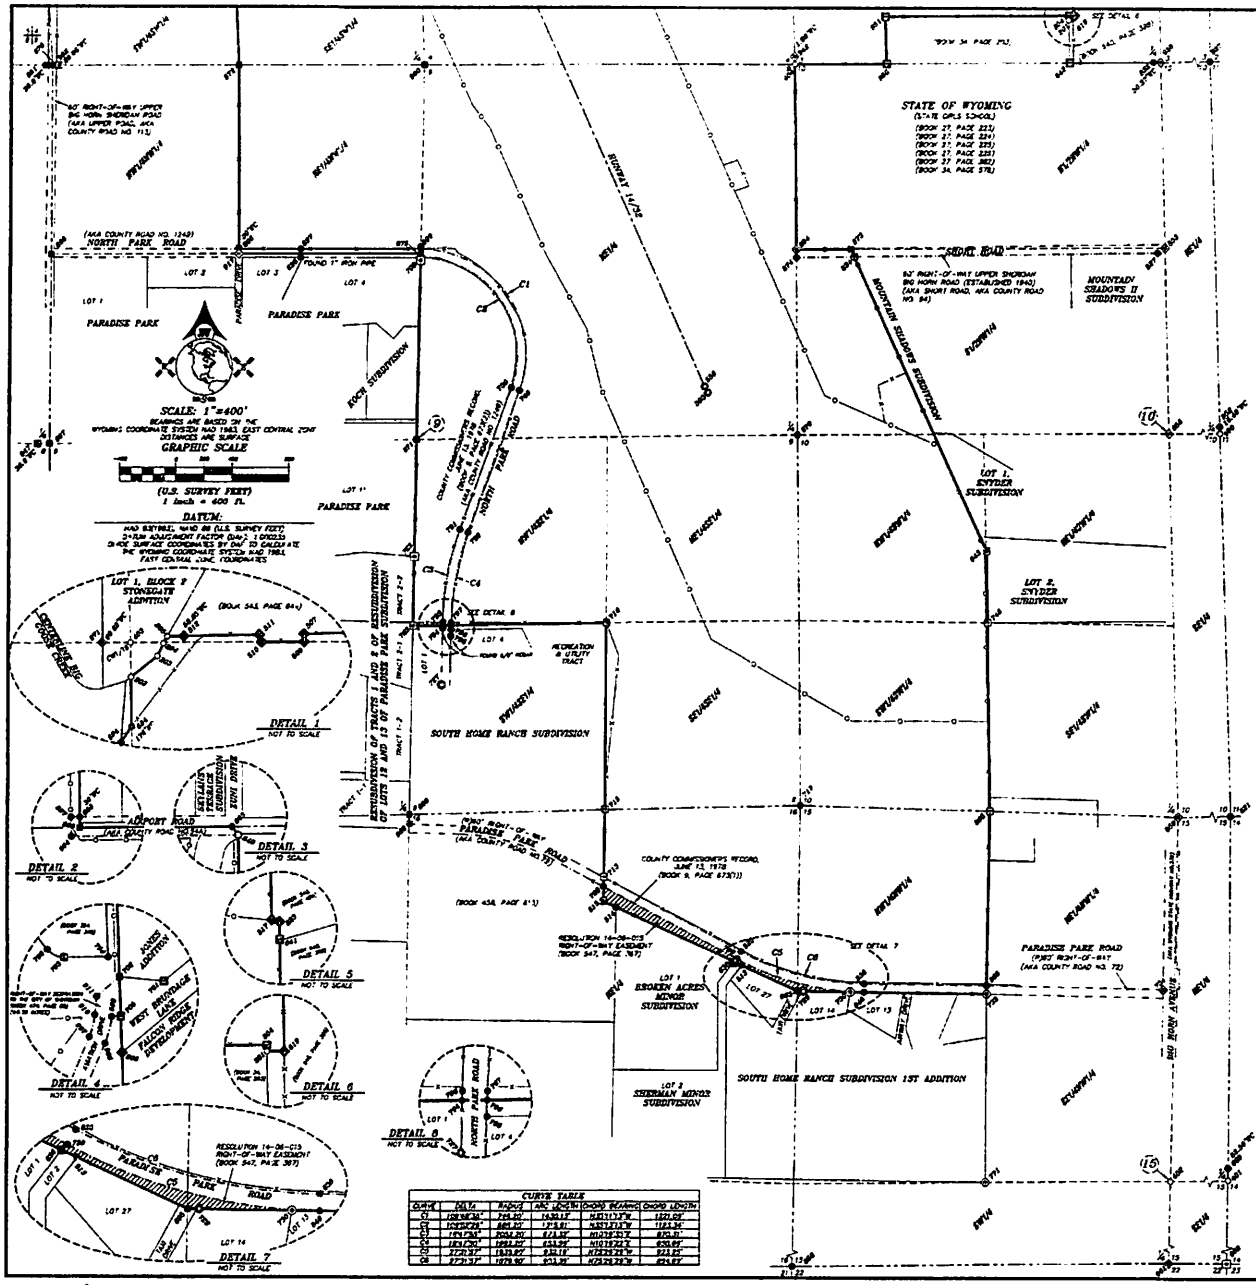


RECORD OF SURVEY

SHERIDAN COUNTY AIRPORT BOUNDARY

CLIENT: SHERIDAN COUNTY, MEAD & HUNT INC & VISTA WEST ENGINEERING

LOCATION: SITUATED IN SECTION 33, TOWNSHIP 56 NORTH, RANGE 84 WEST, SECTIONS 3, 4, 9, 10, 15 & 16, TOWNSHIP 53 NORTH, RANGE 84 WEST, 6TH P.M., SHERIDAN COUNTY, WYOMING

PS WESTFELDT SURVEYING
3240 RETLANDS DR., SUITE 100
PO BOX 3082
SHERIDAN, WY 82801
307-672-7415

JN 2012-110
DN 2012-110.dwg
FF: 12012-110
FEBRUARY 20, 2013

SHEET 2 OF 2

NOTICE

#264 pg 2 of 2

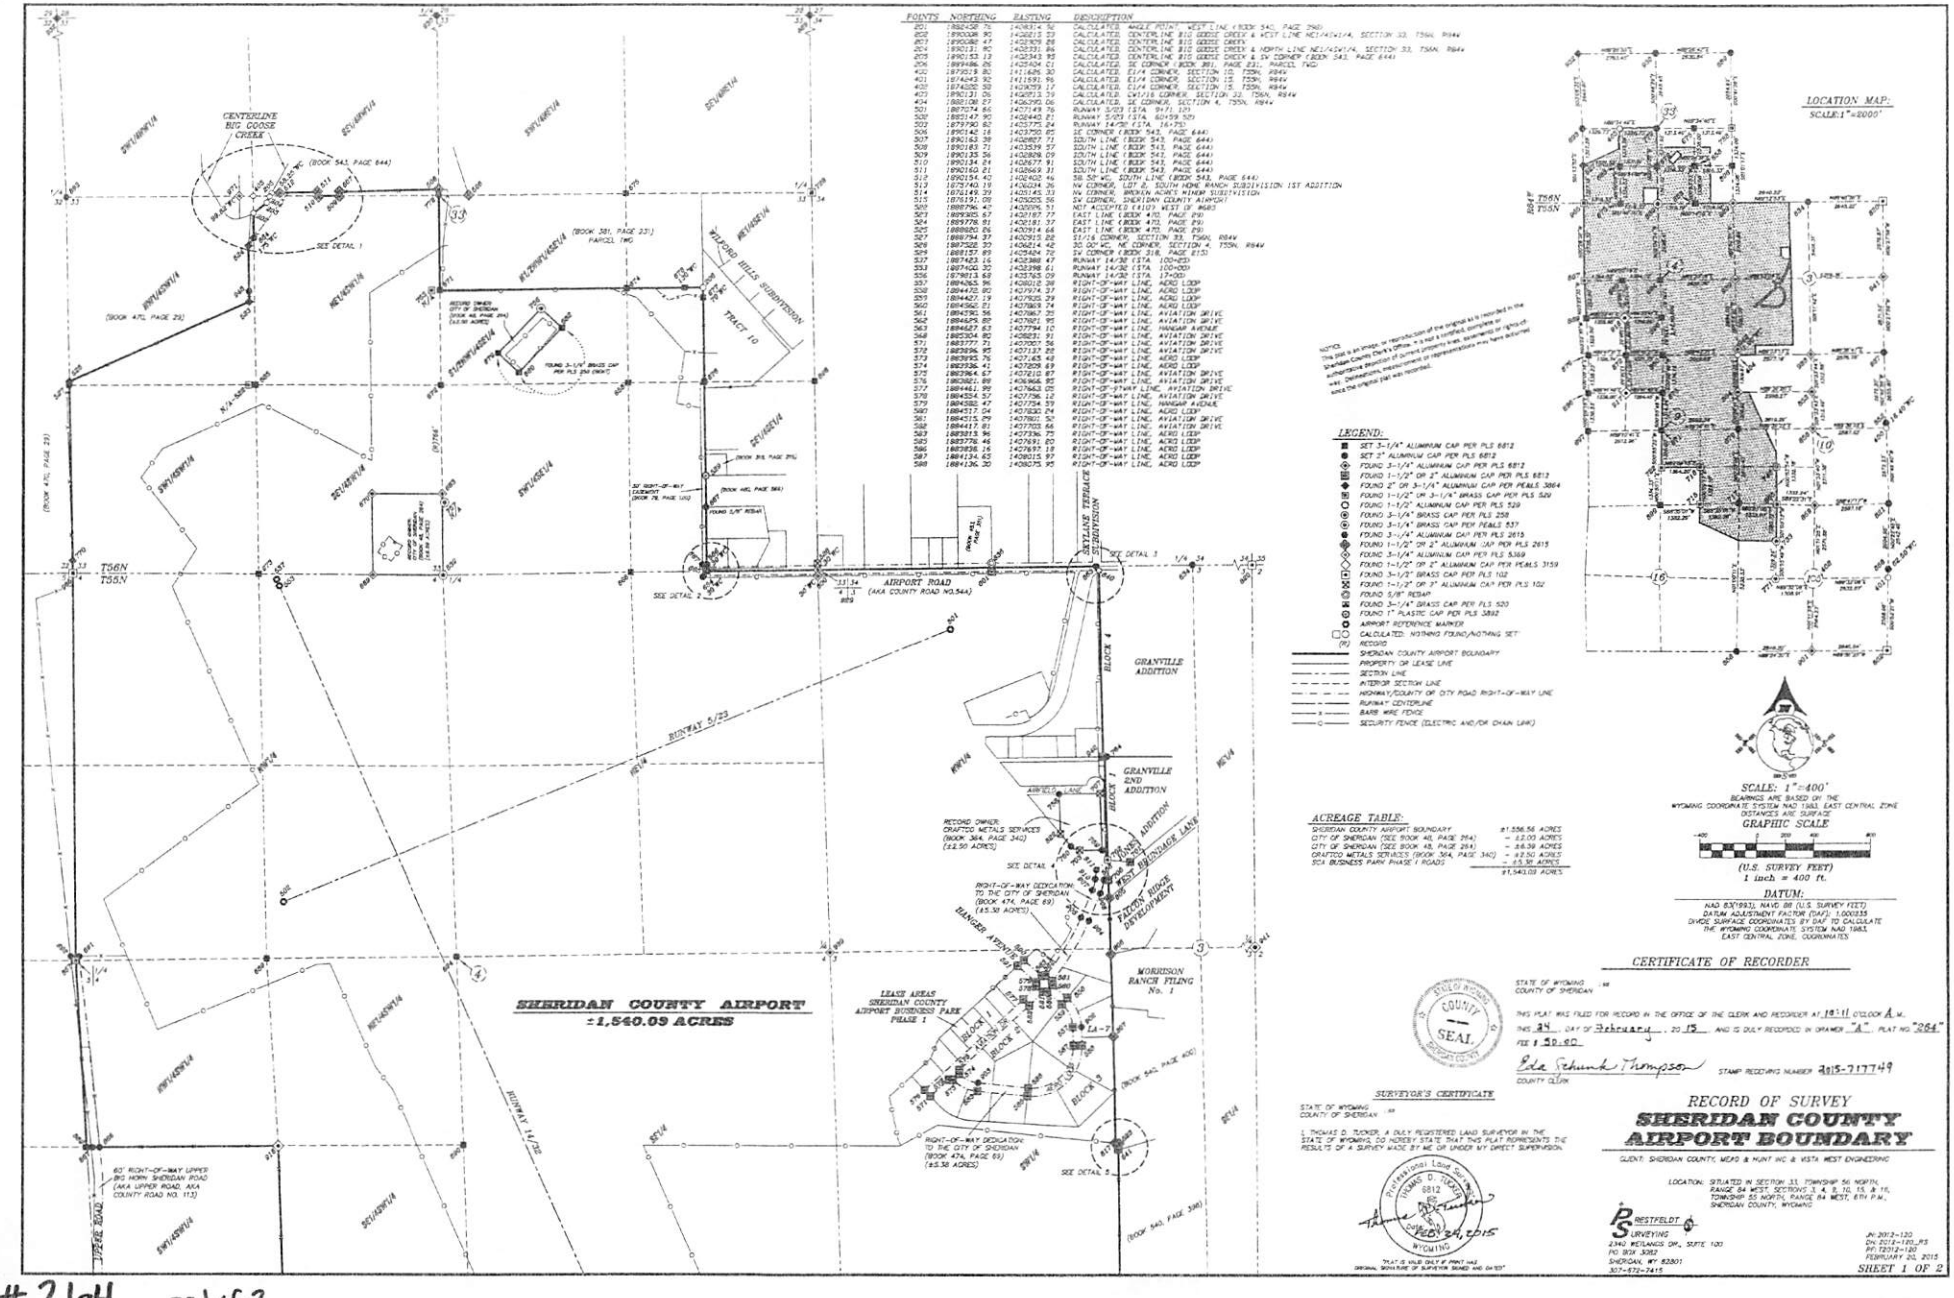
SHERIDAN COUNTY AIRPORT
±1,540.09 ACRES
AIRPORT ROAD (AKA COUNTY ROAD NO.544)
RUNWAY 5/23
RUNWAY 14/32
GRANVILLE ADDITION
GRANVILLE 2ND ADDITION
MORRISON RANCH FILING No. 1
LEASE AREAS SHERIDAN COUNTY AIRPORT BUSINESS PARK PHASE 1
LOCATION MAP:
SCALE:1"=2000'
SCALE: 1"=400'
GRAPHIC SCALE
(U.S. SURVEY FEET)
1 inch = 400 ft.
DATUM:
LEGEND:
ACREAGE TABLE:
CERTIFICATE OF RECORDER
SURVEYOR'S CERTIFICATE
RECORD OF SURVEY
SHERIDAN COUNTY AIRPORT BOUNDARY
SHEET 1 OF 2

#264 pg1 of 2