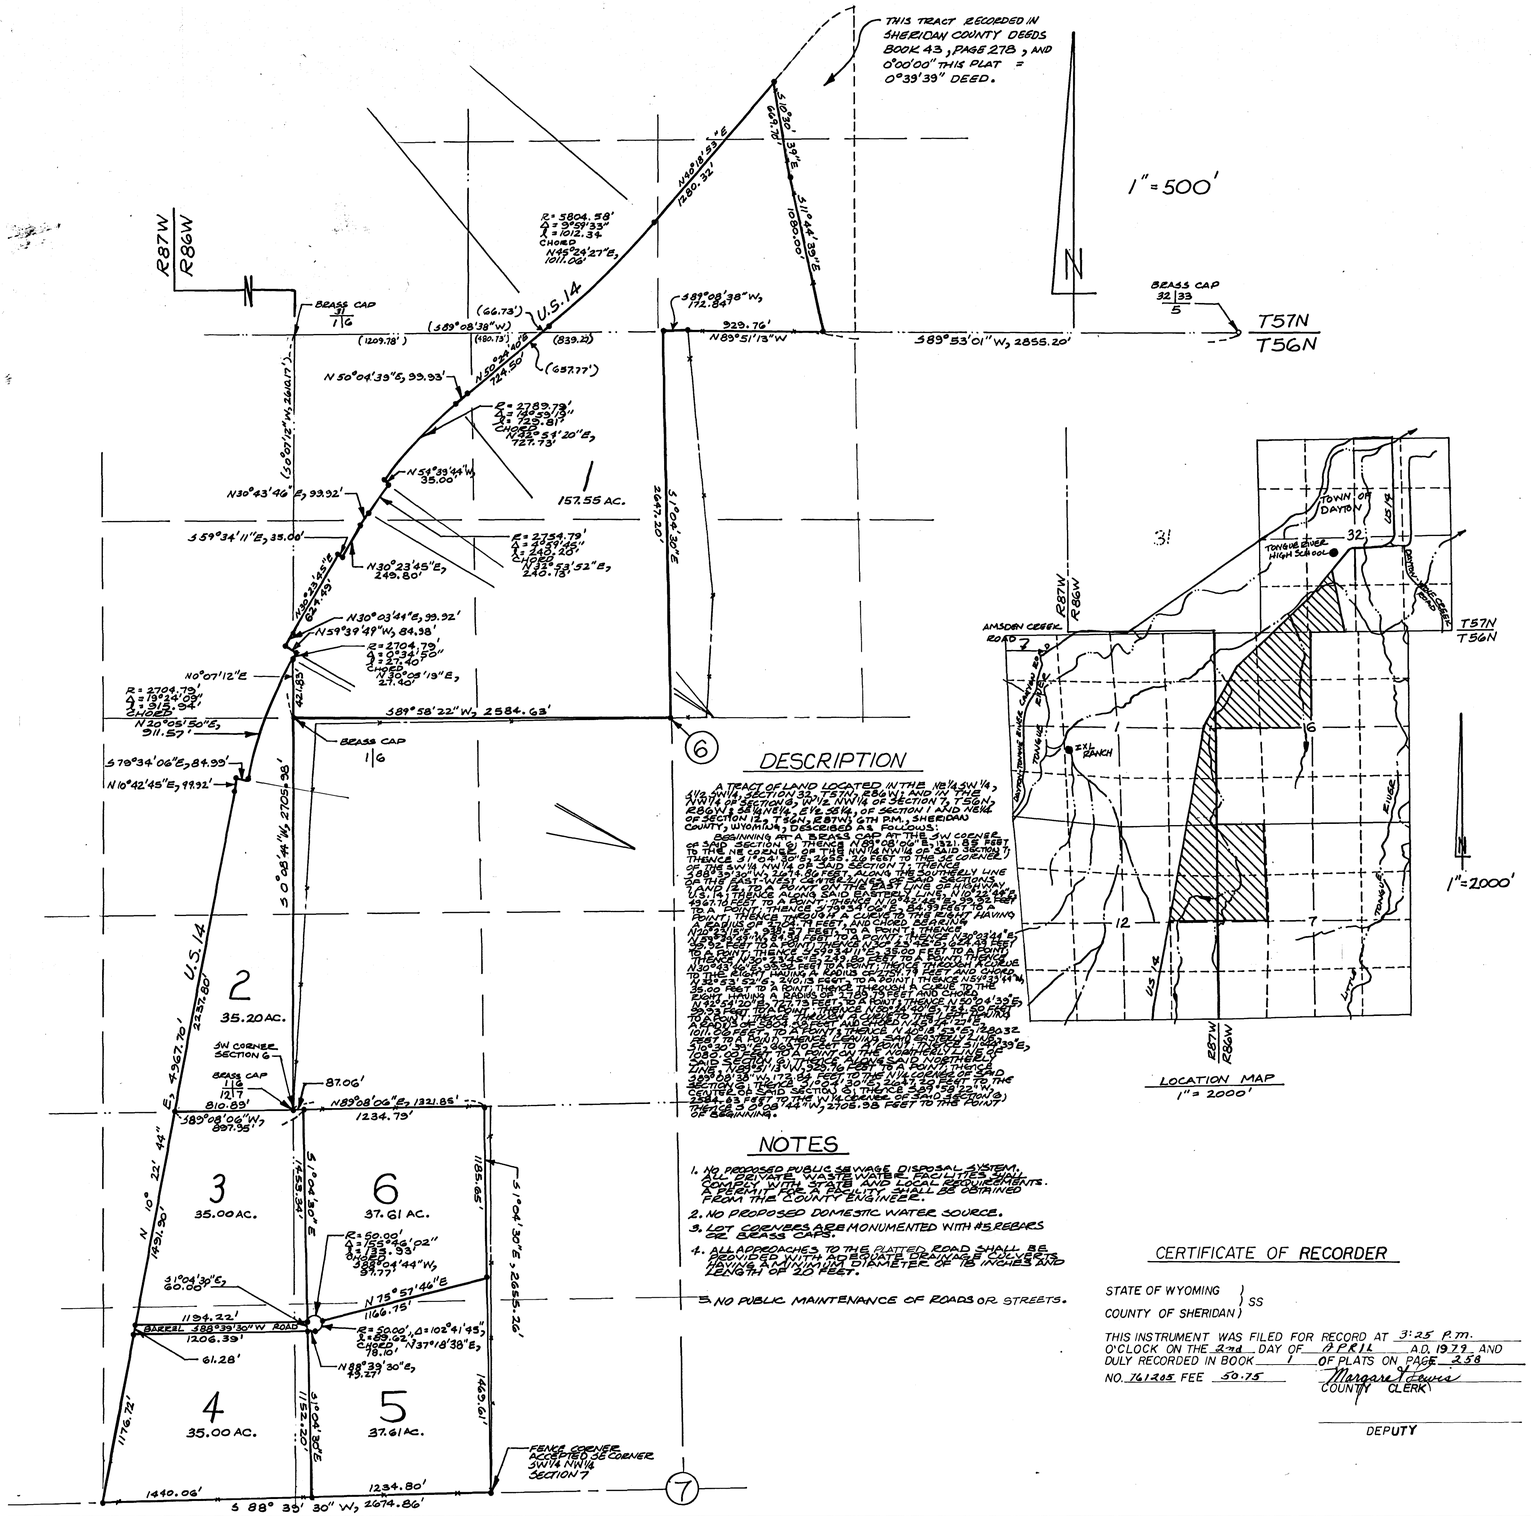

DESCRIPTION




NOTES

1. NO PROPOSED PUBLIC SEWAGE DISPOSAL SYSTEM. ALL PRIVATE WASTE WATER FACILITIES SHALL COMPLY WITH STATE AND LOCAL REQUIREMENTS. A PERMIT FOR A PRIVATE SYSTEM SHALL BE OBTAINED FROM THE COUNTY ENGINEER.
2. NO PROPOSED DOMESTIC WATER SOURCE.
3. LOT CORNERS ARE MONUMENTED WITH #5 REBARS W/ BRASS CAPS.
4. ALL APPROACHES TO THE PLATTED ROAD SHALL BE PROVIDED WITH CULVERTS HAVING A MINIMUM DIAMETER OF 18 INCHES AND LENGTH OF 20 FEET.
5. NO PUBLIC MAINTENANCE OF ROADS OR STREETS.

CERTIFICATE OF RECORDER

STATE OF WYOMING }
COUNTY OF SHERIDAN } SS

THIS INSTRUMENT WAS FILED FOR RECORD AT 3:25 P.M.
O'CLOCK ON THE 2nd DAY OF APRIL A.D. 1979 AND
DULY RECORDED IN BOOK 1 OF PLATS ON PAGE 258
NO. 761205 FEE 50.75

Margaret Lewis
COUNTY CLERK

DEPUTY

CERTIFICATE OF DEDICATION

THE ABOVE OR FOREGOING SUBDIVISION OF PARTS SEC. 32, T57N, R86W; SEC. 6 & 7, T56N, R86W; SEC. 1 & 12, T56N, R87W, AS APPEARS ON THIS PLAT, IS WITH THE FREE CONSENT, AND IN ACCORDANCE WITH THE DESIRES OF THE UNDERSIGNED OWNERS AND PROPRIETORS; CONTAINING 333.84 ACRES MORE OR LESS; HAVE BY THESE PRESENTS LAID OUT, AND SURVEYED AS **HORSESHOE ESTATES 1ST ADDITION** AND DO HEREBY DEDICATE AND CONVEY TO AND FOR PUBLIC USE FOREVER HEREAFTER THE STREETS AS ARE LAID OUT AND DESIGNATED ON THIS PLAT, WITNESS OUR HANDS AND SEALS THIS 25TH DAY OF JANUARY, A.D. 1979, AND THE UNDERSIGNED OWNERS AND PROPRIETORS DO HEREBY RELEASE AND WAIVE ALL RIGHTS, UNDER AND BY VIRTUE OF THE HOMESTEAD EXEMPTION LAWS OF THE STATE OF WYOMING.

ALL DEDICATED ROADWAYS, STREETS, INCLUDING EASEMENT AND RIGHT-OF-WAY OF 15 FEET ON EACH SIDE OF THE PROPERTY LINES OF THE ORIGINAL LOTS, OF THE SUBDIVISION ARE HEREBY RESERVED FOR POLES, PIPES, AND CONDUITS FOR HEATING, LIGHTING, ELECTRICITY, GAS, TELEPHONES, SEWER, WATER, OR OTHER PUBLIC, CABLE TELEVISION, OR QUASI PUBLIC UTILITY SERVICE PURPOSES, TOGETHER WITH THE RIGHT OF ENTRY AT ANY TIME FOR THE PURPOSES OF FURTHER CONSTRUCTION AND REPAIR.

BY:

Walter J. Pilch — William J. Eisele
Ronald P. Schouover — Richard E. Shanor

STATE OF WYOMING }
COUNTY OF SHERIDAN } SS

THE FOREGOING INSTRUMENT WAS ACKNOWLEDGED BEFORE ME BY:
WALTER J. PILCH, WILLIAM J. EISELE, RONALD P. SCHUOUOUER
& RICHARD E. SHANOR

THIS 25TH DAY OF JANUARY 1979.
WITNESS MY HAND AND OFFICIAL SEAL.

Olga M. Pilch
Notary Public
MY COMMISSION EXPIRES 1-15-81

CERTIFICATE OF SURVEYOR

STATE OF WYOMING }
COUNTY OF SHERIDAN } SS

I, WALTER J. PILCH, A DULY REGISTERED LAND SURVEYOR IN THE STATE OF WYOMING, DO HEREBY CERTIFY THAT THIS PLAT OF HORSESHOE ESTATES 1ST ADDITION TRULY AND CORRECTLY REPRESENTS THE RESULTS OF A SURVEY MADE BY ME OR UNDER MY DIRECT SUPERVISION.

WYOMING REGISTRATION NO. 537

Walter J. Pilch
P.E. & L.S.

CERTIFICATE OF APPROVAL

APPROVED BY THE TOWN COUNCIL OF DAYTON, WYOMING THIS 8TH DAY OF MARCH A.D. 1979.

Archie T. Padgett
MAYOR

ATTEST:
RaDene Helton
TOWN CLERK

APPROVED BY THE SHERIDAN COUNTY BOARD OF COUNTY COMMISSIONERS THIS 27TH DAY OF MARCH A.D. 1979.

W.B. Frich
ACT'NG CHAIRMAN

ATTEST:
Margaret Lewis
CLERK OF THE BOARD

APPROVED BY THE SHERIDAN COUNTY PLANNING COMMISSION THIS 15TH DAY OF MARCH A.D. 1979.

CHAIRMAN OF THE PLANNING COMMISSION

ATTEST:
Jane Woolston
CLERK OF THE PLANNING COMMISSION

PLAT
OF

HORSESHOE ESTATES 1ST ADDITION

BEING A SUBDIVISION OF
SEC. 6 AND 7, T56N, R86W
SEC. 1 AND 12, T56N, R87W
SEC. 32, T57N, R86W
SHERIDAN COUNTY, WYOMING
PILCH ENGINEERING AND SURVEYING, INC.
DECEMBER 1978

H-22